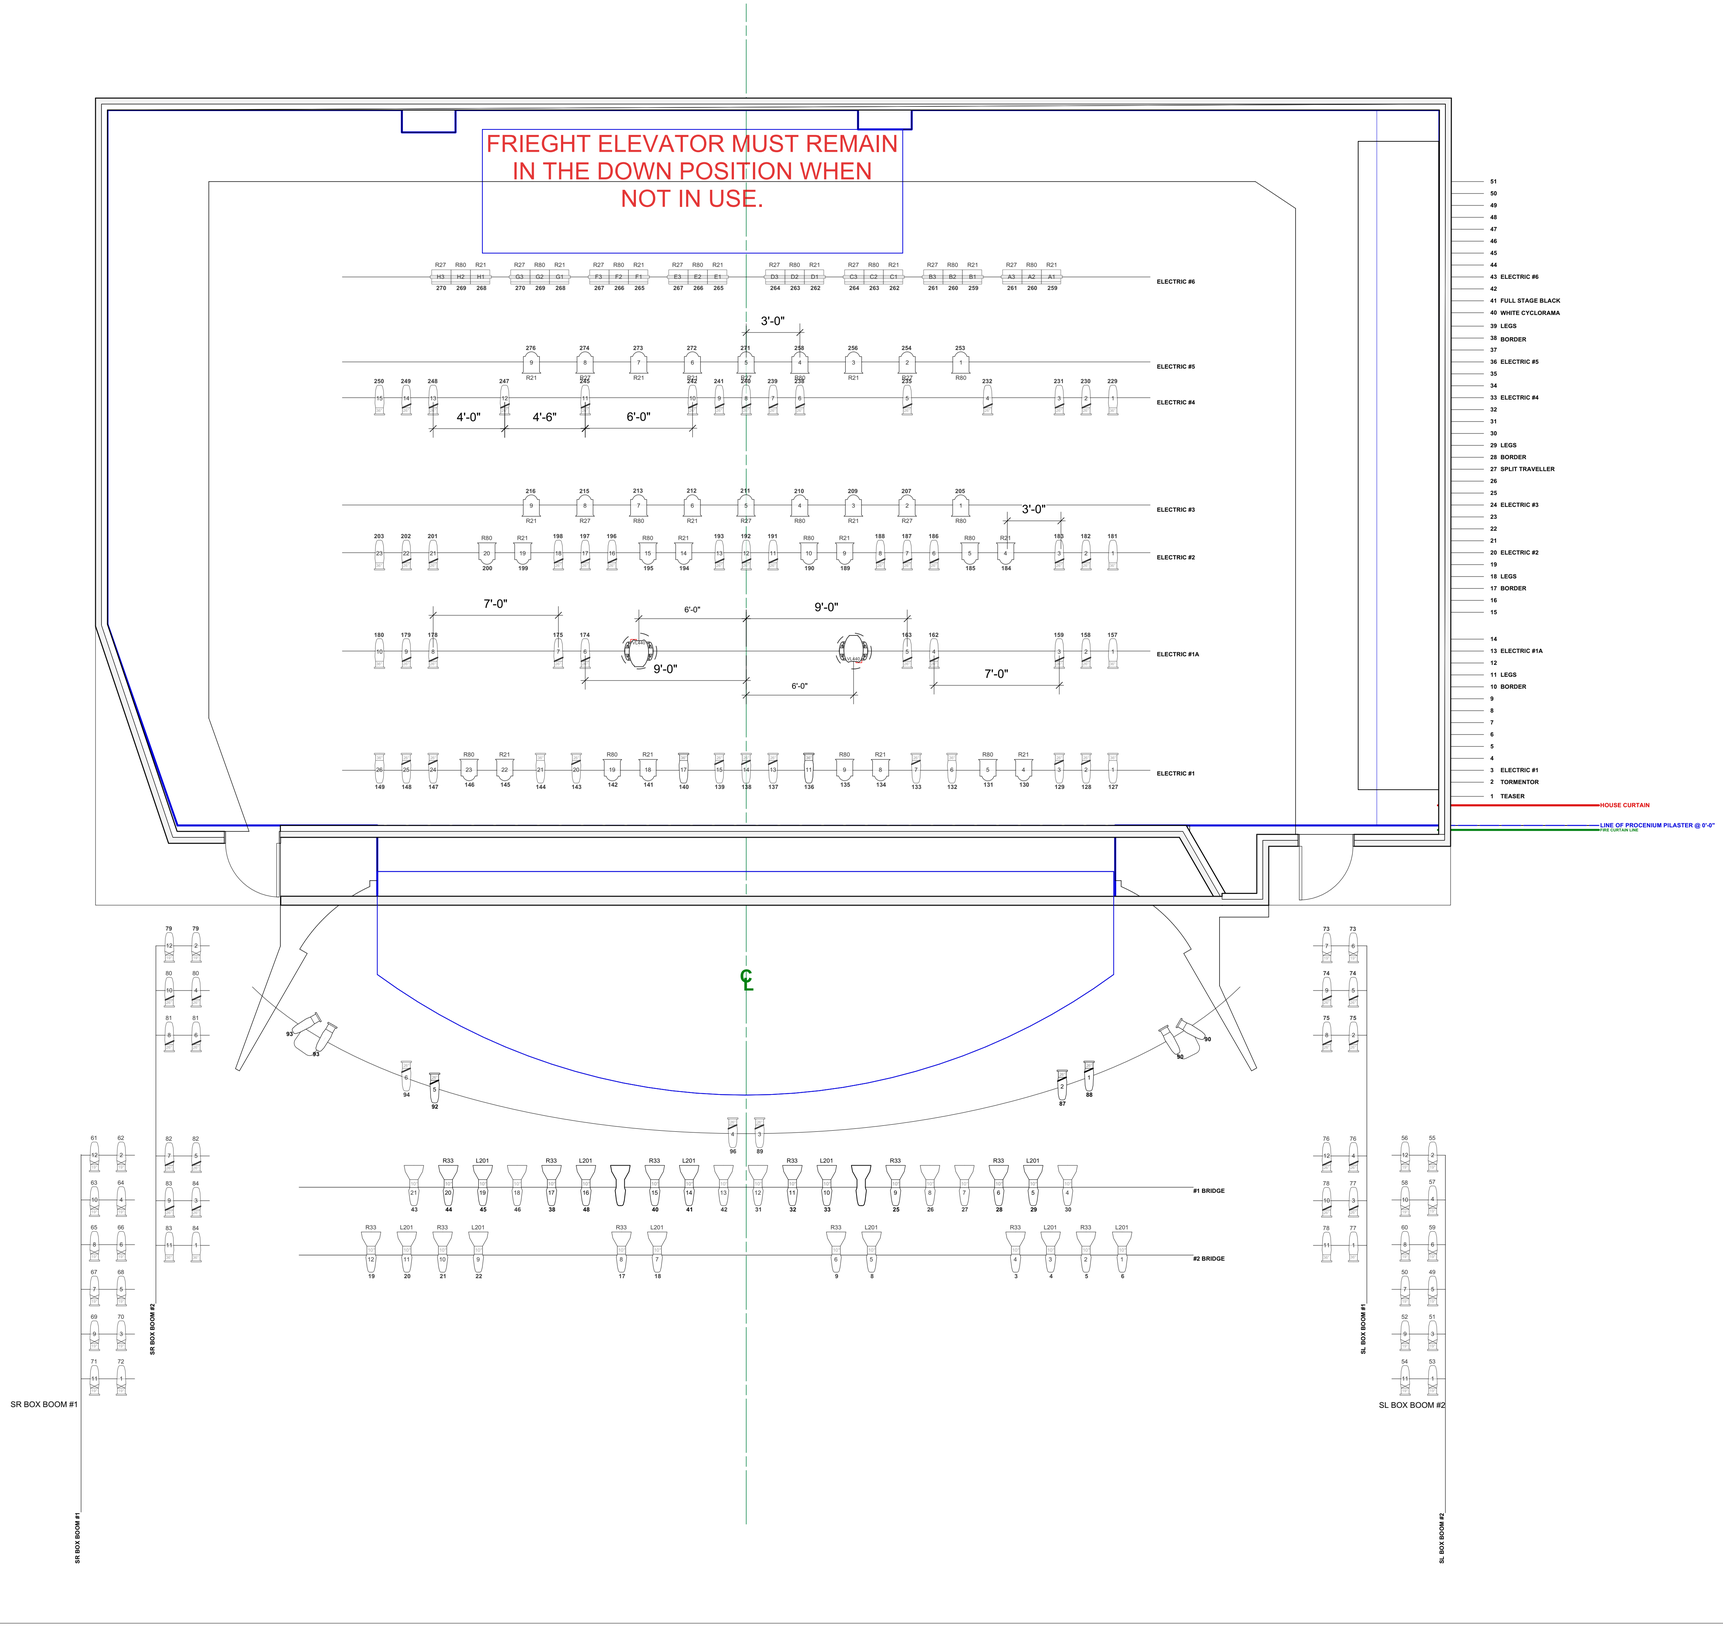

Light

	Strand 8" Fresnelite	34
	Altman Sky Cyc 3 Cell	8
	Strand SL10	37
	Strand SL19	28
	Strand SL26	46
	Strand SL36	51

Moving Light

	Varilite VL440 Spot	2

Typical

Color
Unit Number
Dimmer

Color Summary

Color	Size	Count
L201	12"	11
R21	14.5"	8
R21	10 1/8"	15
R27	14.5"	8
R27	10 1/8"	6
R33	12"	12
R80	14.5"	8
R80	10 1/8"	13

Revisions

NO.	Date	Note

Playhouse Square
1501 Euclid Ave, Suite 200
Cleveland Ohio, 44115

Mimi Ohio Light Plot

SCALE: 1/4" = 1'-0"

DATE: 7/31/2023

DRAWN BY: LPR

Mimi Ohio Light Plot

L-001